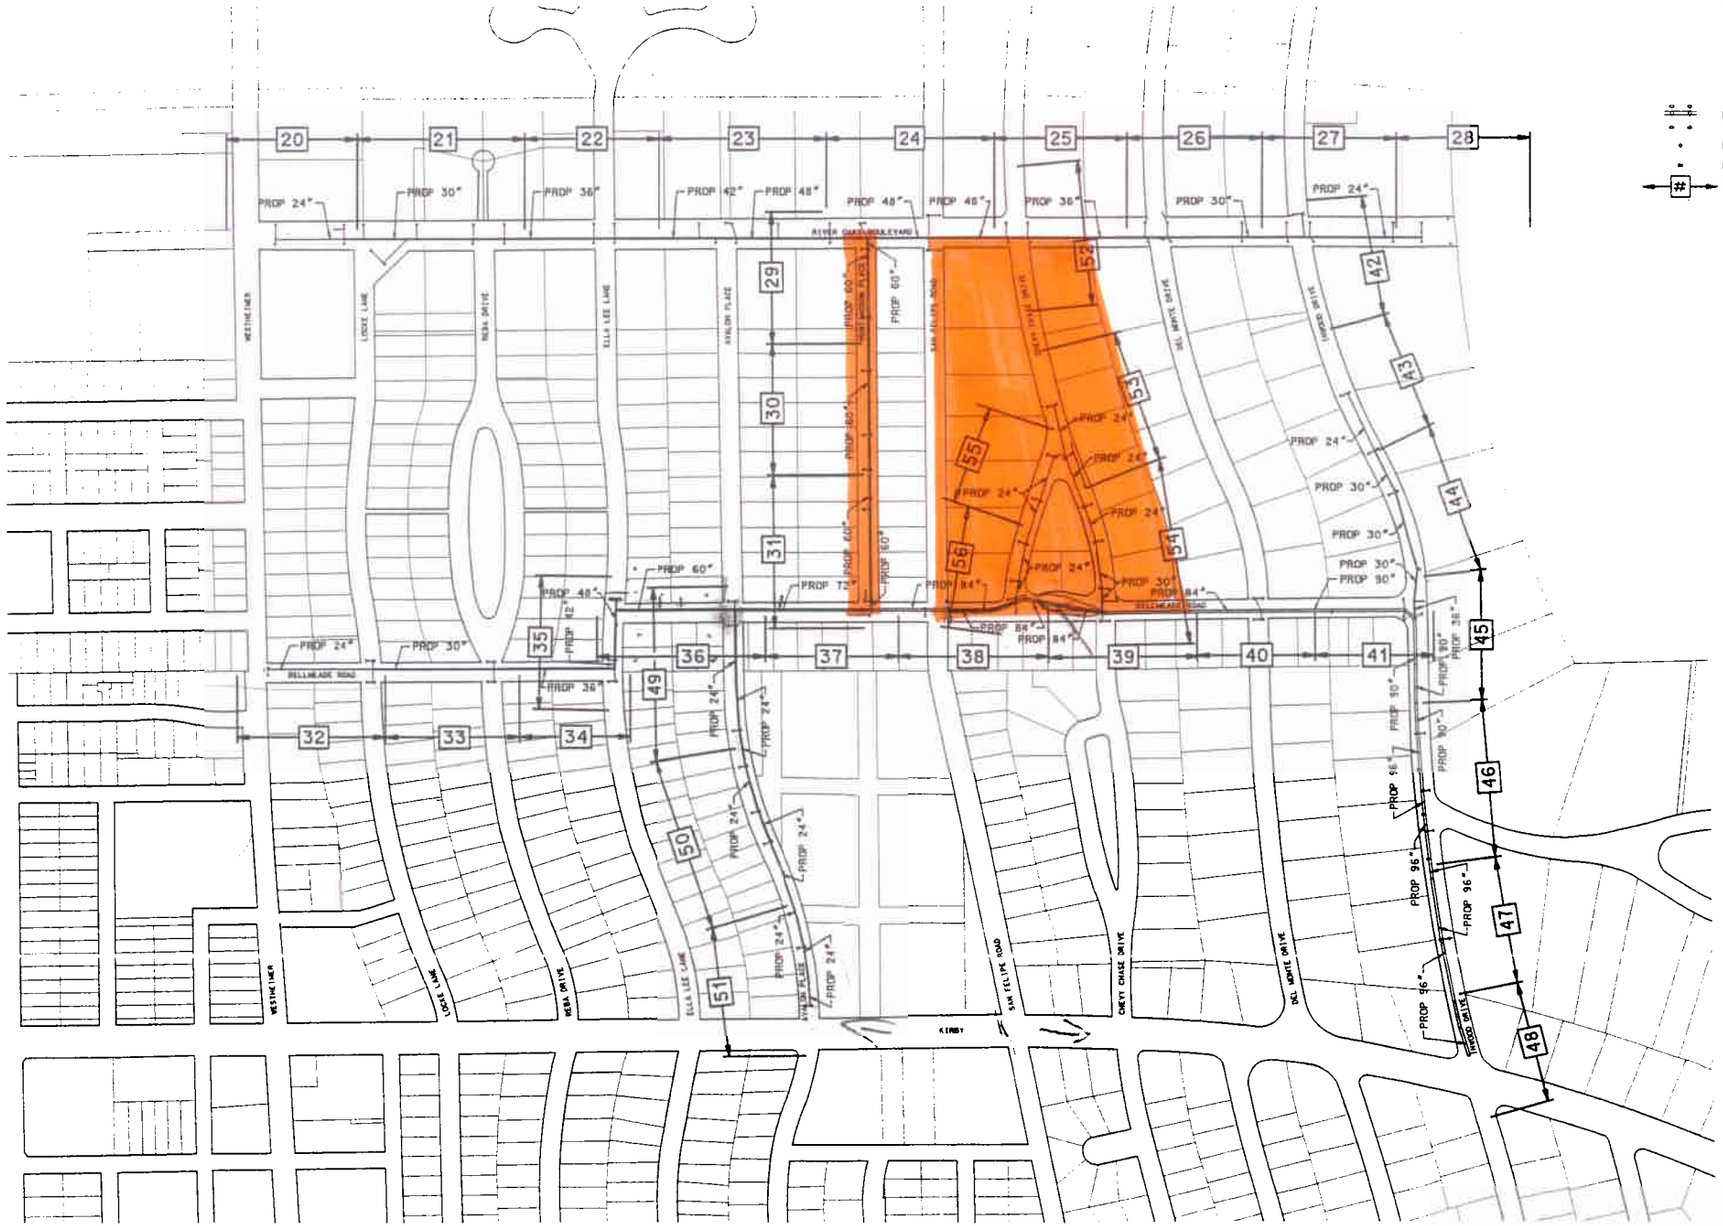

LEGEND

- PROPOSED STORM SEWER
- PROPOSED STORM SEWER MANHOLE
- PROPOSED BB INLET
- INDICATES SHEET NUMBER

SWMP
Houston Storm Water Management Program

AECOM
AECOM USA GROUP, INC.
5757 WOODWAY, SUITE 101 WEST
HOUSTON, TEXAS 77057-1591
WWW.AECOM.COM
TBPE REG. NO. F-0002

TCB, INC.
5757 WOODWAY
HOUSTON, TEXAS 77057
713.780.4100 tel.
713.780.0636 fax.

STATE OF TEXAS
ELLEN S. CUNNINGHAM
79716
LICENSED
PROFESSIONAL ENGINEER

SURVEYED BY: AMANI
FB NO. P-5344

CITY OF HOUSTON
DEPARTMENT OF PUBLIC WORKS AND ENGINEERING

KIRBY DRIVE RELIEF STORM SEWER
PHASE 2

OVERALL STORM SEWER
AND SHEET LAYOUT

WBS NO. W-000230-0002-4
DRAWING SCALE
HORZ: 1" = 200' VERT: N/A
CITY OF HOUSTON PM
MOHAMMAD SABZEVARI, P.E.
SHEET NO. 4 OF 154

PUBLIC WORKS AND ENGINEERING
45801
REGISTERED
PROFESSIONAL ENGINEER
HOUSTON, TEXAS

Sample
Record Drawing
P.O. 1 Sep 2010